



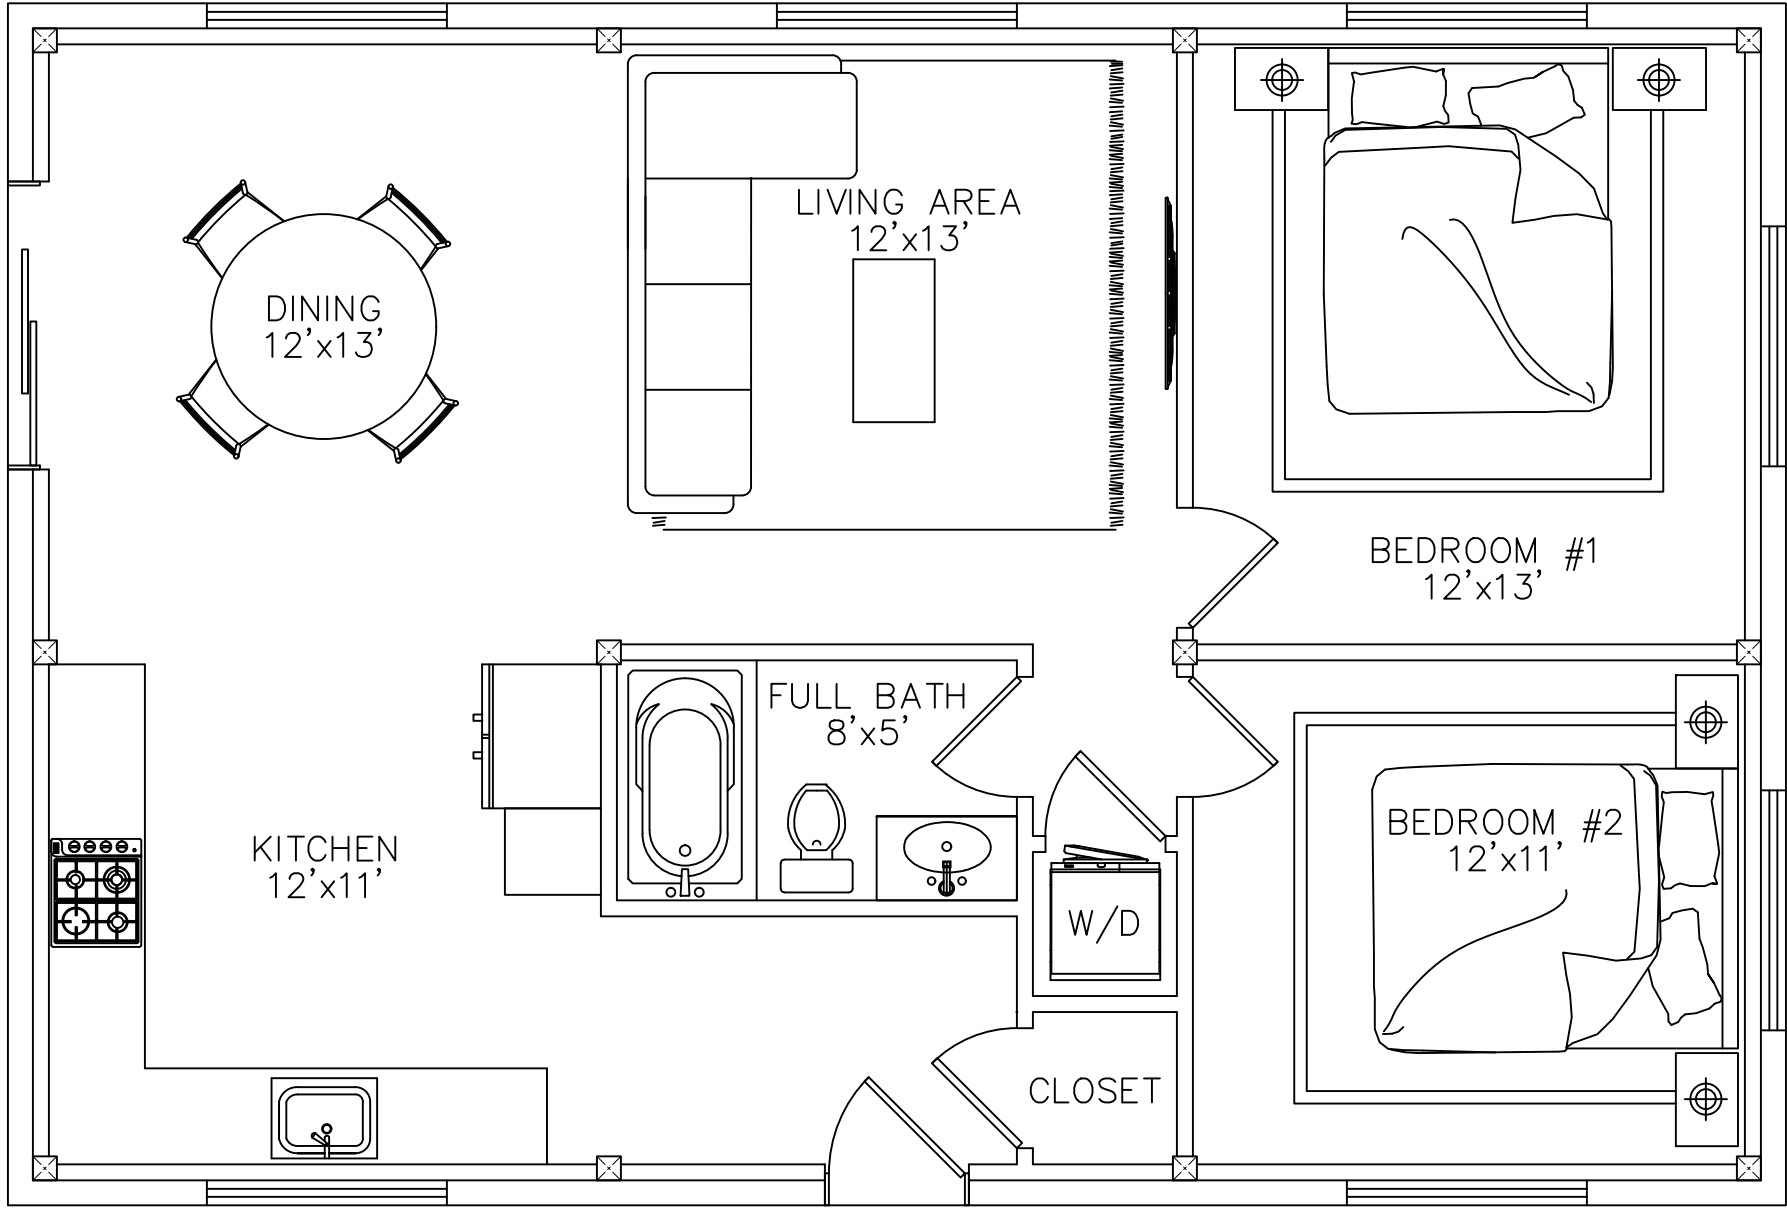

1st FLOOR PLAN
SCALE: 1/4"=1'0"

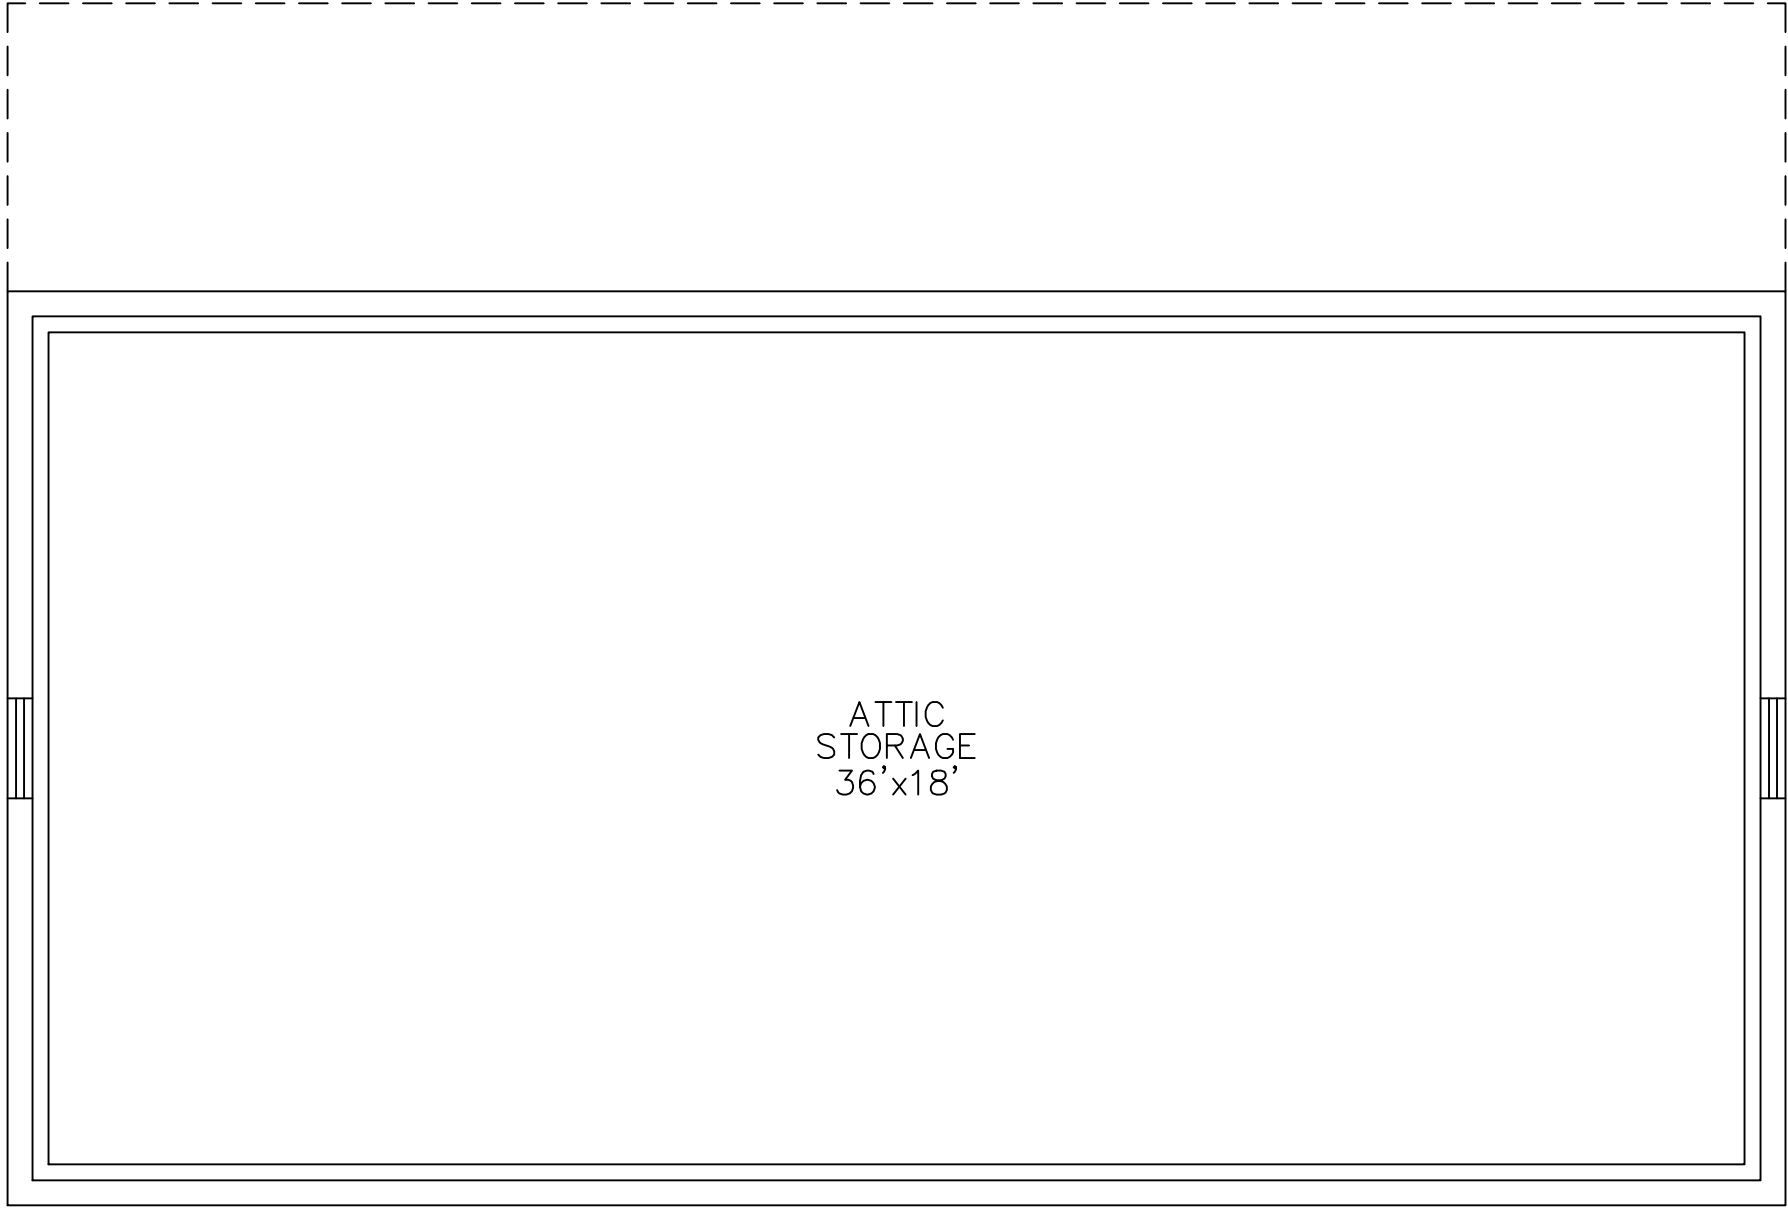

ATTIC STORAGE PLAN
SCALE: 1/4"=1'0"